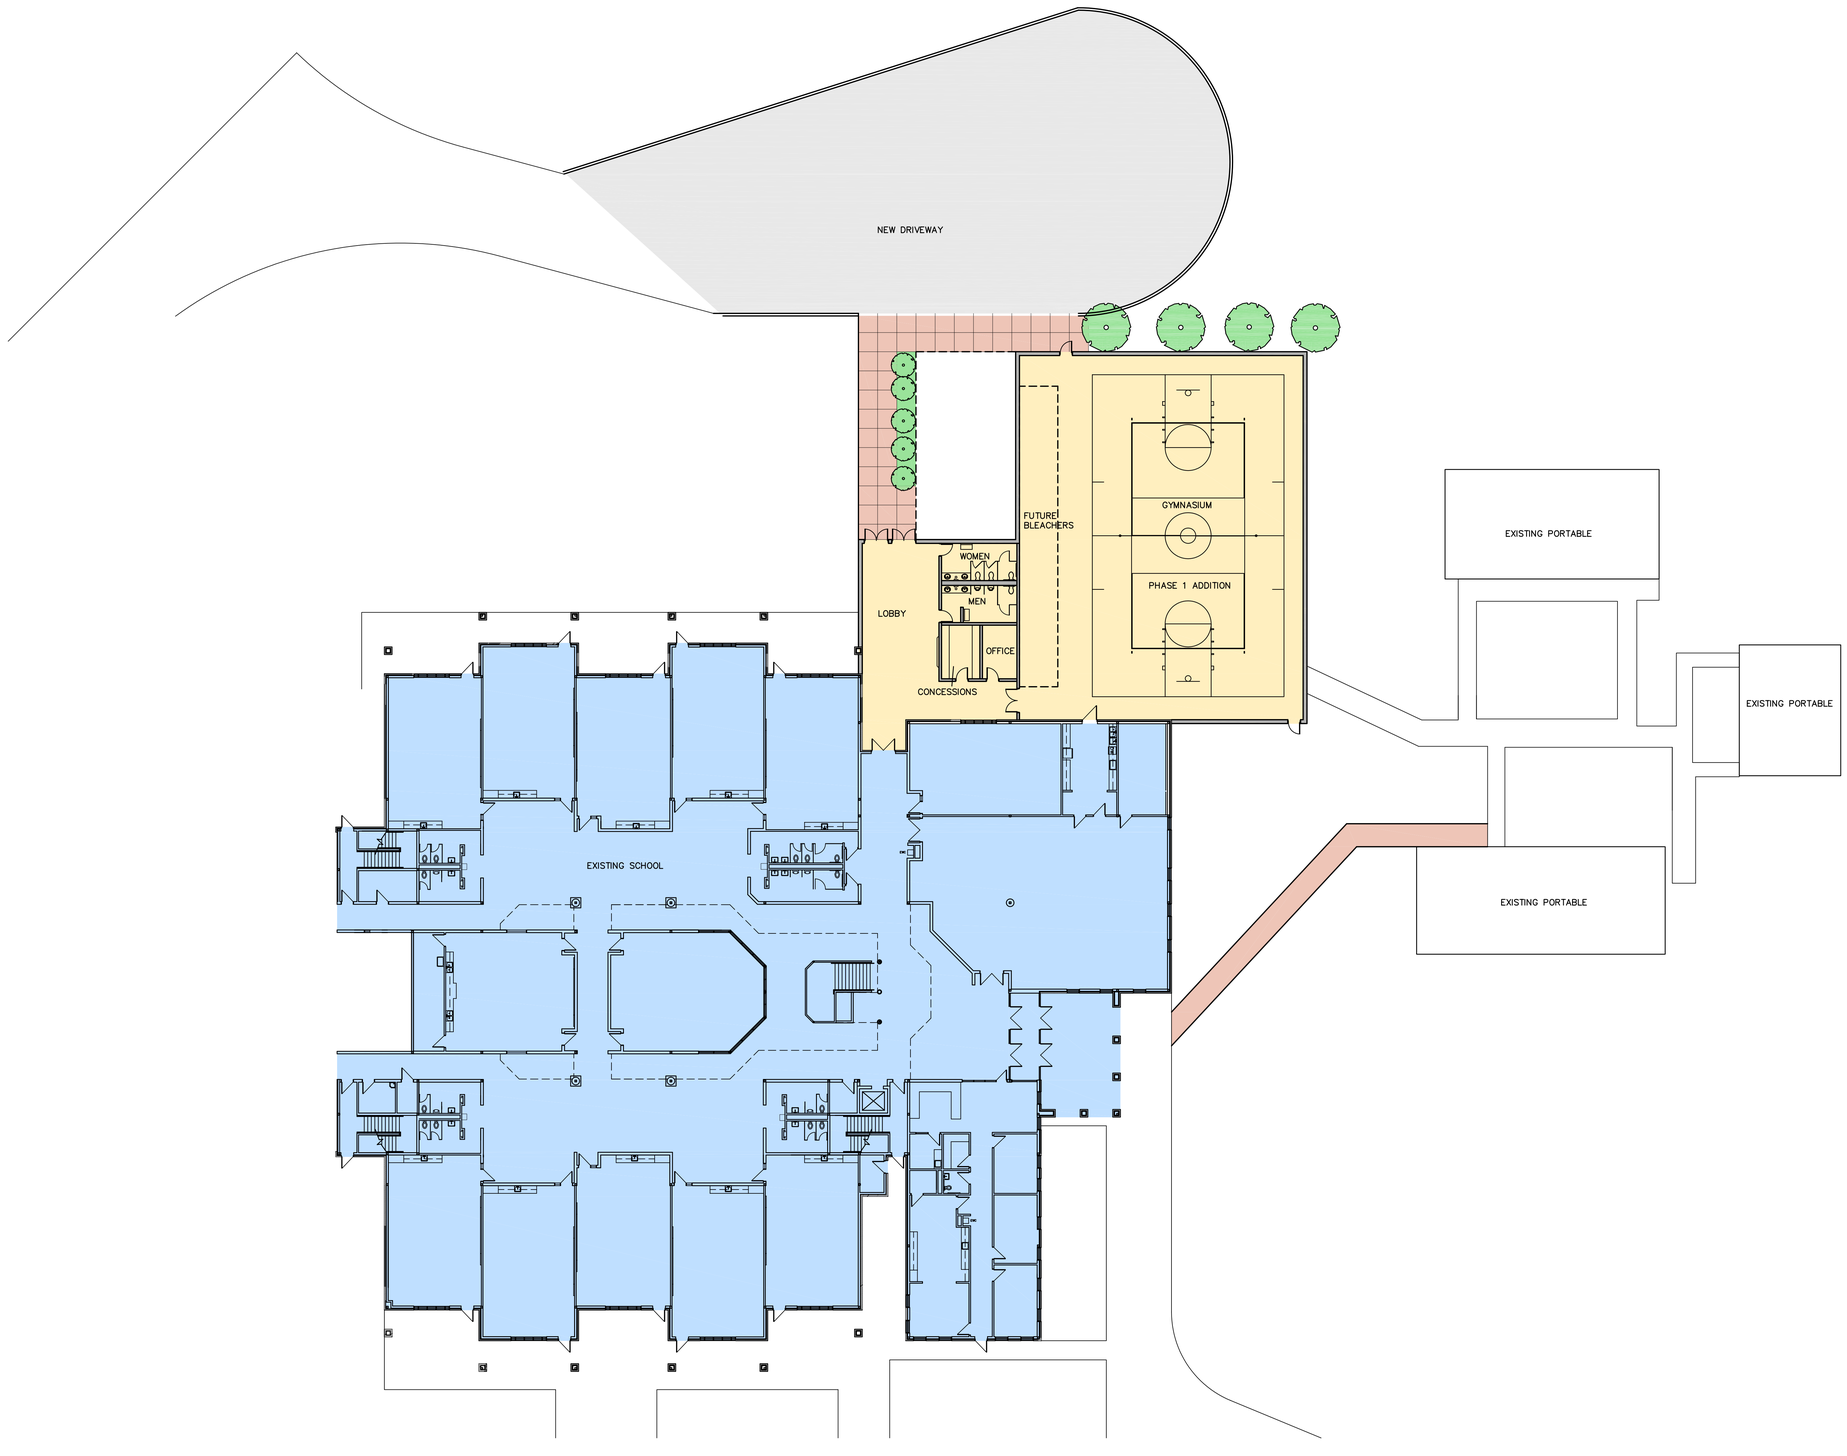

NEW CONSTRUCTION PHASE 1

EXISTING "NO WORK"

NEW DRIVEWAY

NEW SIDEWALK

LANDSCAPING

NORTH

FIRST FLOOR PLAN - PHASE ONE

SCALE: 1/16"=1'-0"
REFER:

ALL SAINTS CATHOLIC SCHOOL ADDITION AND REMODEL

NORMAN, OKLAHOMA

meyer ARCHITECTURE plus, L.L.C.
4000 N. CLASSEN BLVD, SUITE 100N, OKLAHOMA CITY, OK 73118 405.525.8806 (PHONE) 405.525.8807 (FAX) WWW.MEYERARCH.COM

date: JULY 2007

THIS DRAWING AND THE DESIGN SHOWN ARE THE PROPERTY OF meyer ARCHITECTURE plus, L.L.C. THE REPRODUCTION, COPYING, OR OTHER USE OF THIS DRAWING WITHOUT WRITTEN CONSENT IS PROHIBITED AND ANY INFRINGEMENT WILL BE SUBJECT TO LEGAL ACTION.2007 meyer ARCHITECTURE plus, L.L.C.